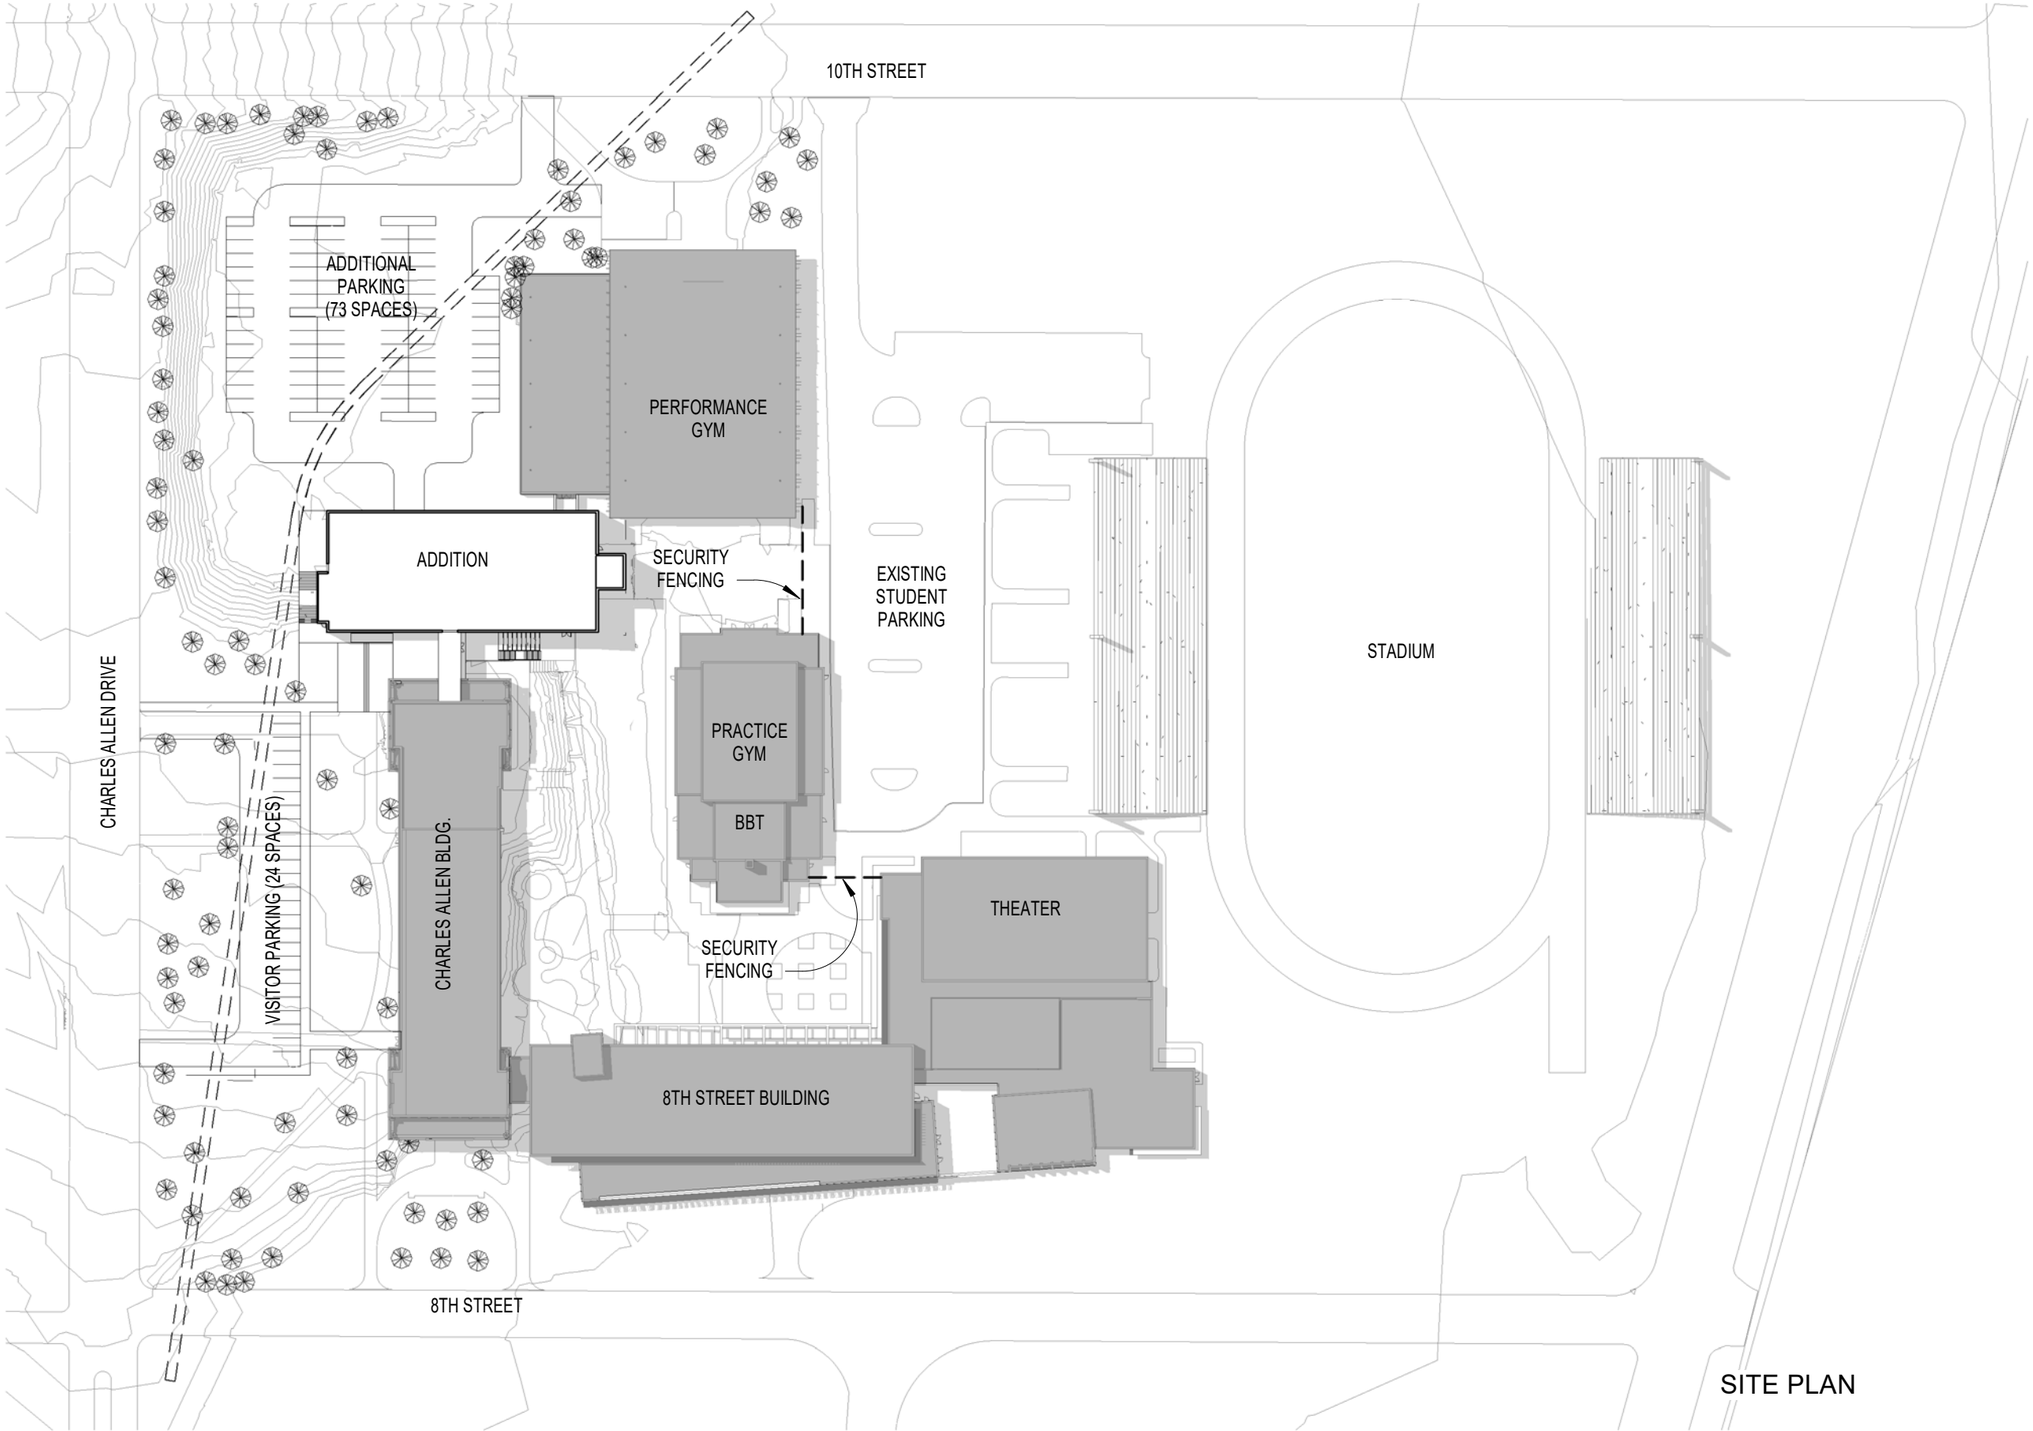
10TH STREET
ADDITIONAL PARKING (73 SPACES)
PERFORMANCE GYM
ADDITION
SECURITY FENCING
EXISTING STUDENT PARKING
STADIUM
CHARLES ALLEN DRIVE
PRACTICE GYM
BBT
VISITOR PARKING (24 SPACES)
CHARLES ALLEN BLDG.
THEATER
SECURITY FENCING
8TH STREET BUILDING
8TH STREET

SITE PLAN

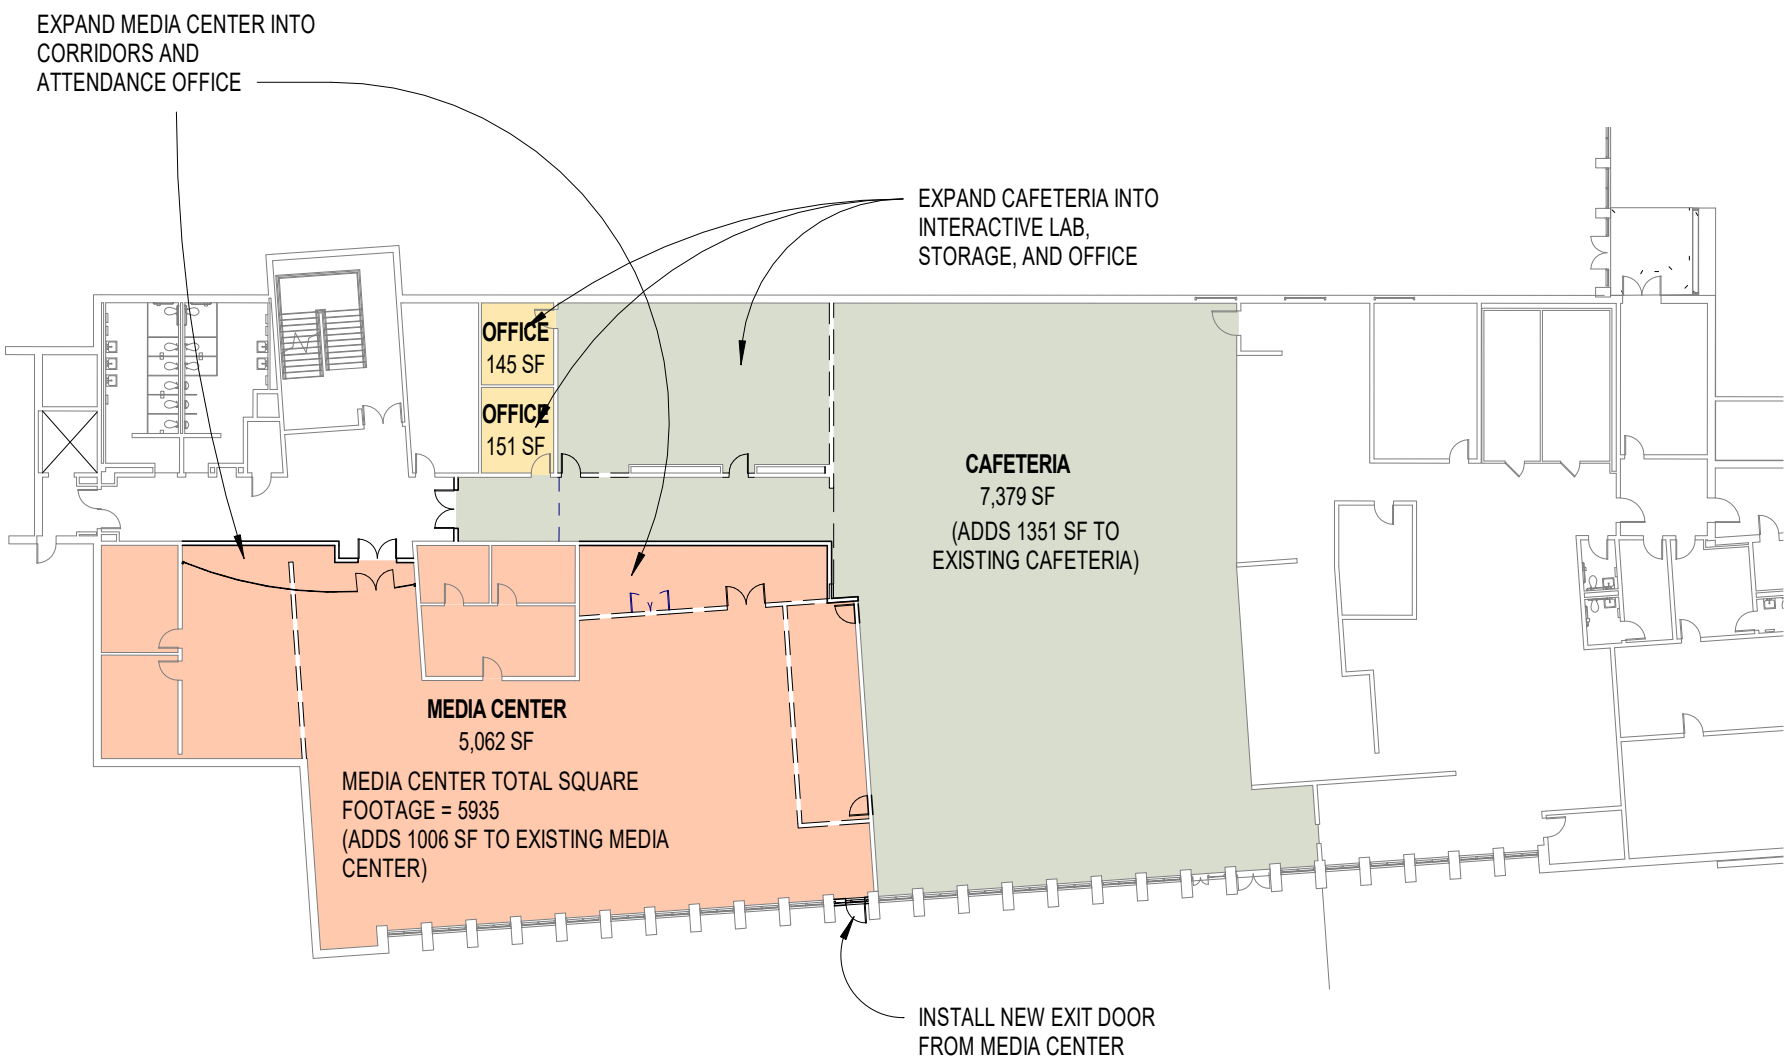

PROJECT N° 20180083 | 01/10/2019

EX. GROUND FL.- 8TH ST. BLDG.

8 15 30 60

GRADY HIGH SCHOOL ADDITION + RENOVATION

929 CHARLES ALLEN DR. NE
ATLANTA, GA 30309

COOPER CARRY

© 2018 COOPER CARRY, Inc.,191 Peachtree Street NE, Suite 2400, Atlanta, Georgia 30303 Tel. 404-237-2000 Fax 404-237-0276

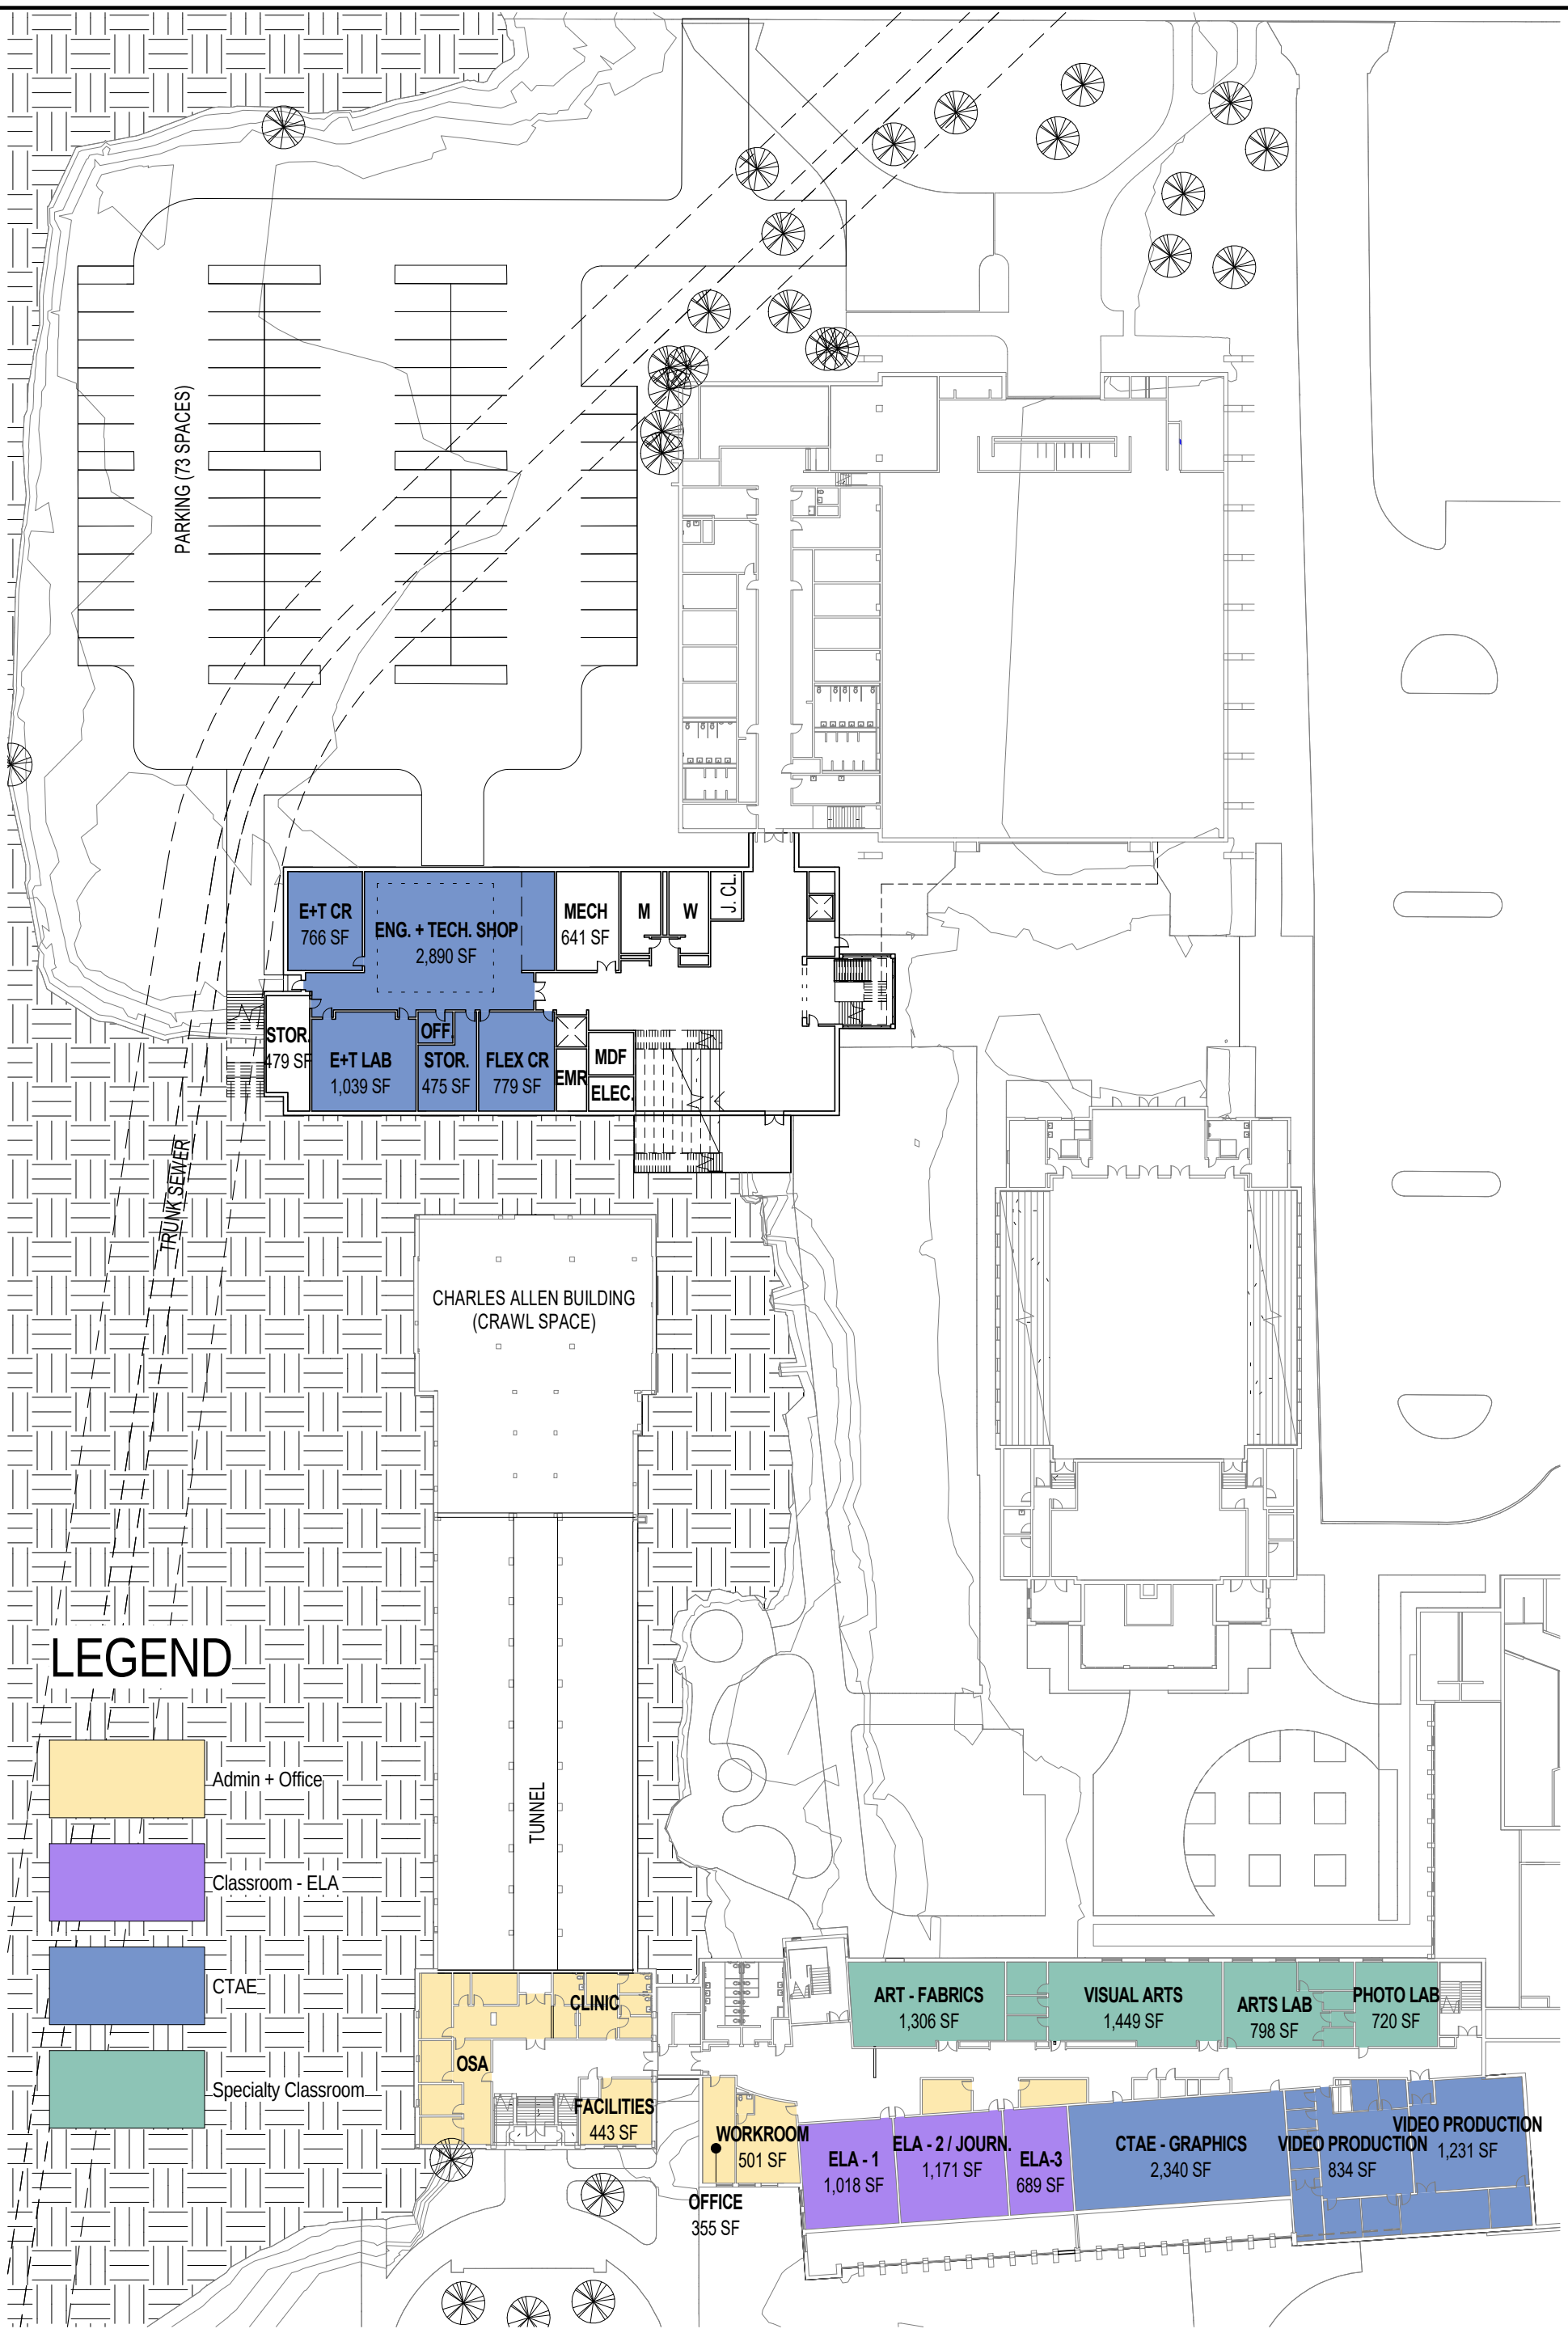

PROJECT N° 20180083 | 01/10/2019

FIRST FLOOR

13 25 50 100

1R

GRADY HIGH SCHOOL ADDITION + RENOVATION

929 CHARLES ALLEN DR. NE
ATLANTA, GA 30309

COOPER CARRY

© 2018 COOPER CARRY, Inc.,191 Peachtree Street NE, Suite 2400, Atlanta, Georgia 30303 Tel. 404-237-2000 Fax 404-237-0276

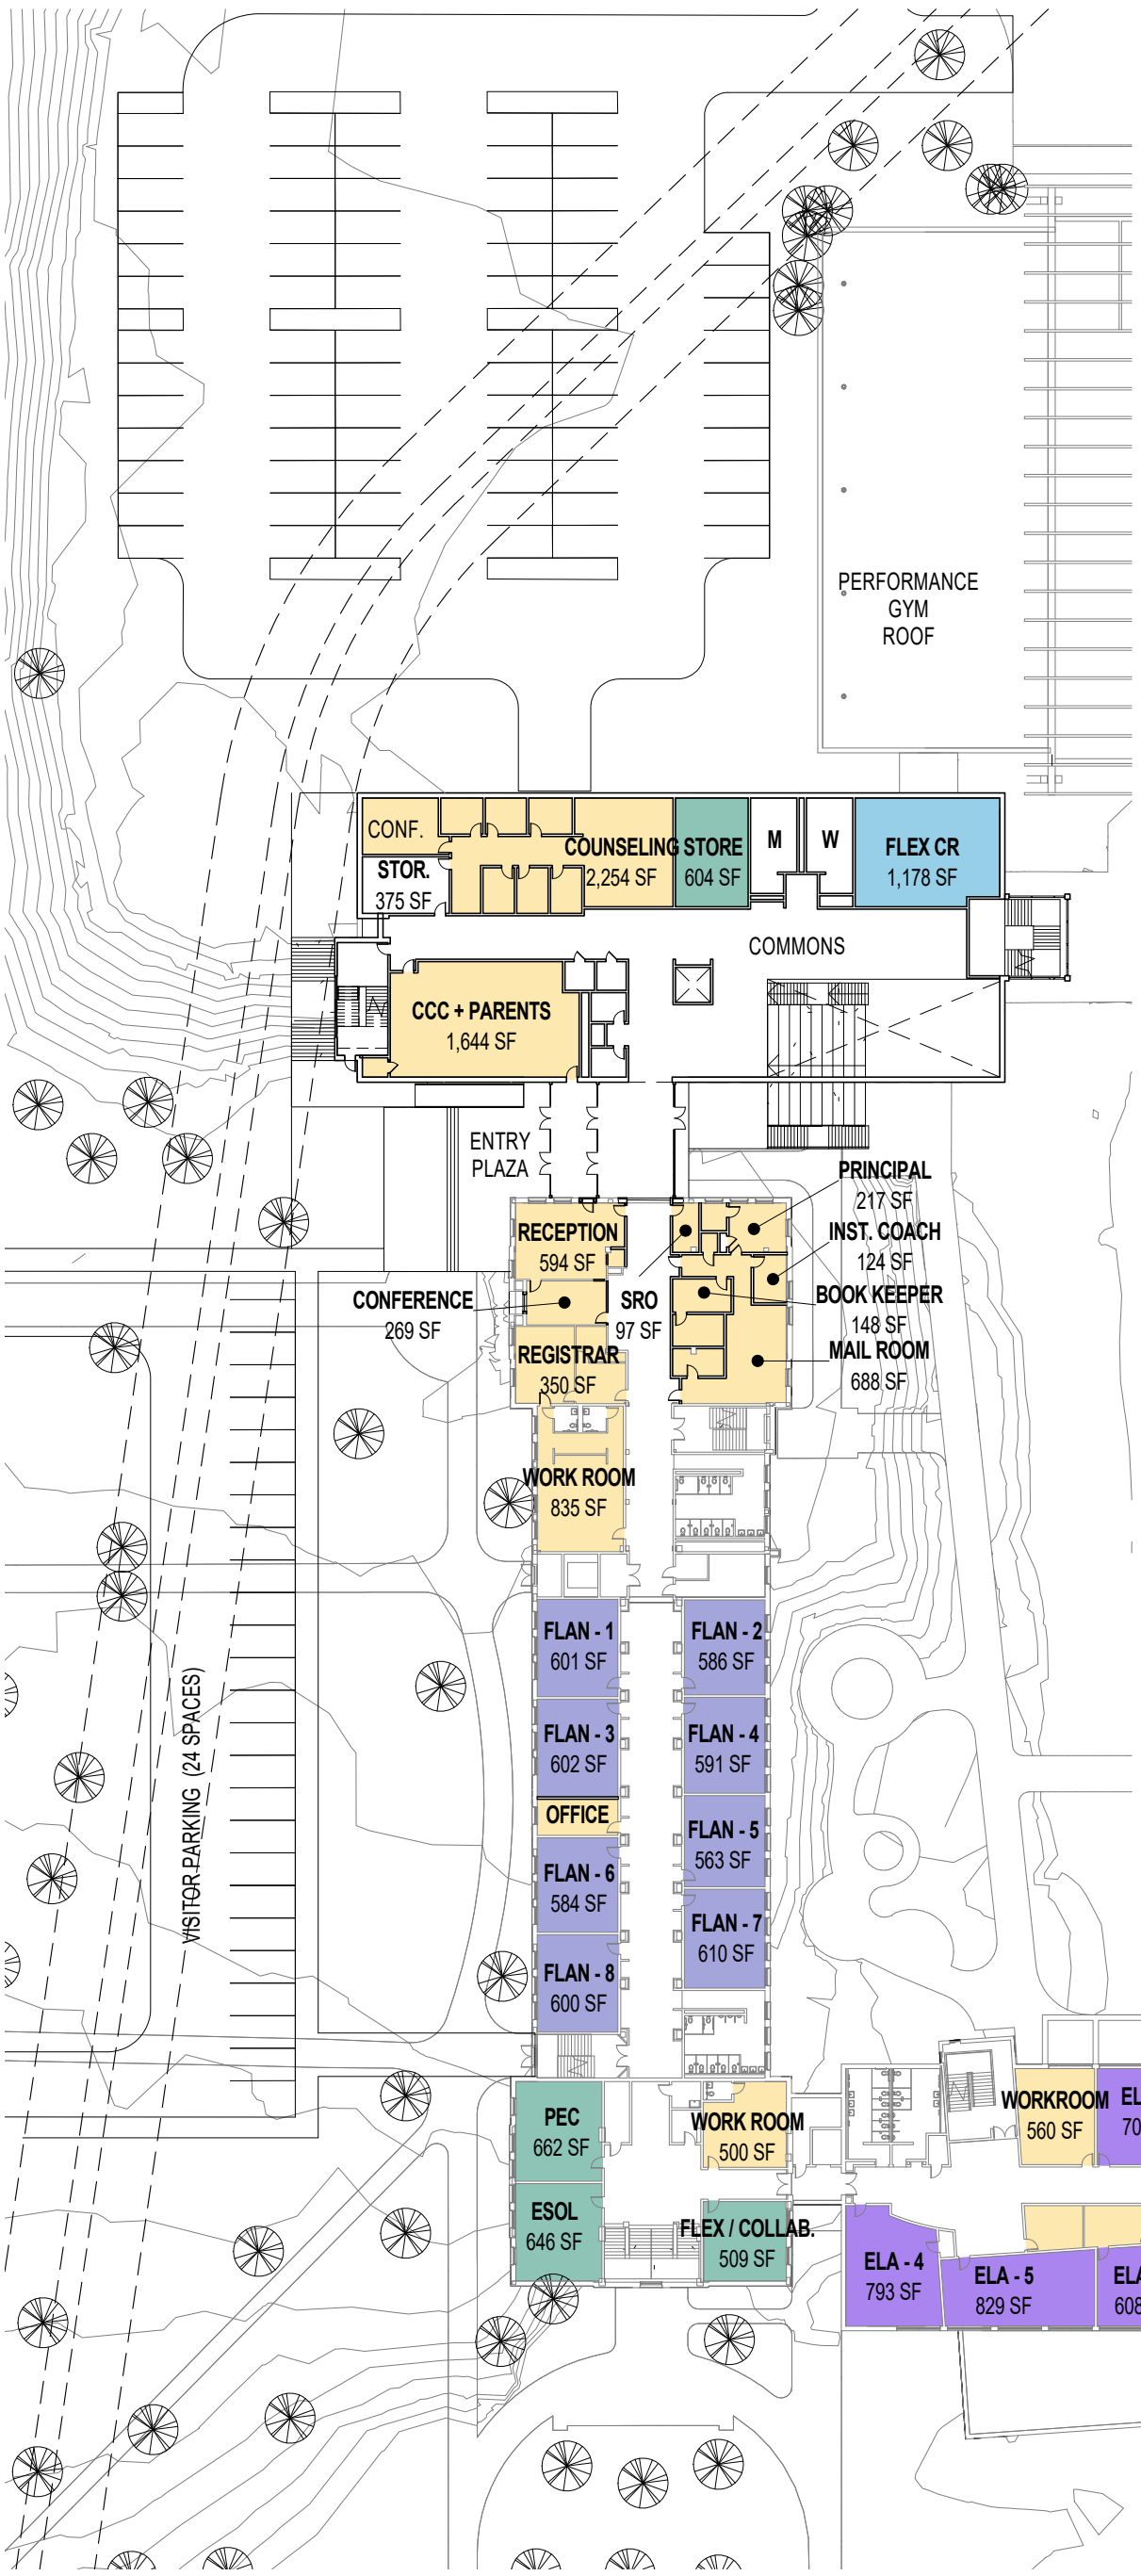

LEGEND

- Admin + Office
- Classroom
- Classroom - ELA
- Classroom - FLAN
- Specialty Classroom

PROJECT N° 20180083 | 01/10/2019

MAIN / 2ND FLOOR

13 25 50 100

1R

GRADY HIGH SCHOOL ADDITION + RENOVATION

929 CHARLES ALLEN DR. NE
ATLANTA, GA 30309

COOPER CARRY

© 2018 COOPER CARRY, Inc.,191 Peachtree Street NE, Suite 2400, Atlanta, Georgia 30303 Tel. 404-237-2000 Fax 404-237-0276

LEGEND

- Admin + Office
- Classroom - MATH
- Classroom - SOCS
- Science

PROJECT N° 20180083 | 01/10/2019

3RD FLOOR

13 25 50 100

1R

GRADY HIGH SCHOOL ADDITION + RENOVATION

929 CHARLES ALLEN DR. NE
ATLANTA, GA 30309

COOPER CARRY

© 2018 COOPER CARRY, Inc.,191 Peachtree Street NE, Suite 2400, Atlanta, Georgia 30303 Tel. 404-237-2000 Fax 404-237-0276

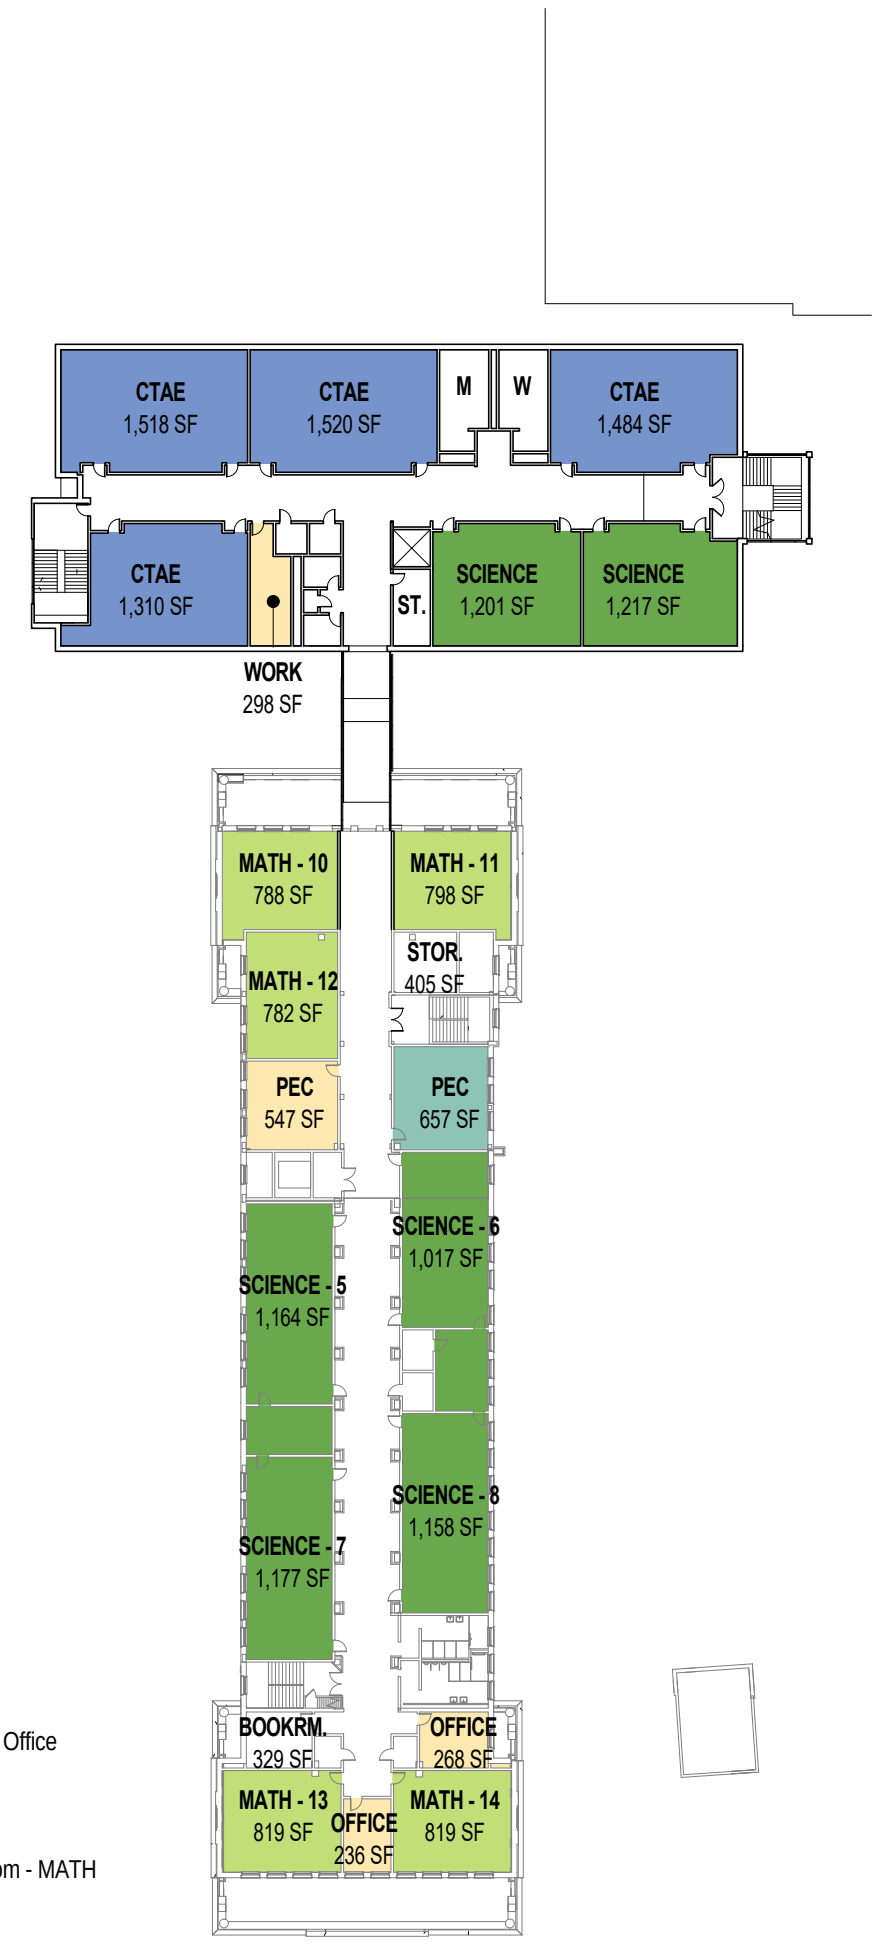

LEGEND

- Admin + Office
- Classroom - MATH
- CTAE
- Science
- Specialty Classroom

PROJECT N° 20180083 | 01/10/2019

4TH FLOOR

13 25 50 100

1R

GRADY HIGH SCHOOL ADDITION + RENOVATION

929 CHARLES ALLEN DR. NE
ATLANTA, GA 30309

COOPER CARRY

© 2018 COOPER CARRY, Inc.,191 Peachtree Street NE, Suite 2400, Atlanta, Georgia 30303 Tel. 404-237-2000 Fax 404-237-0276